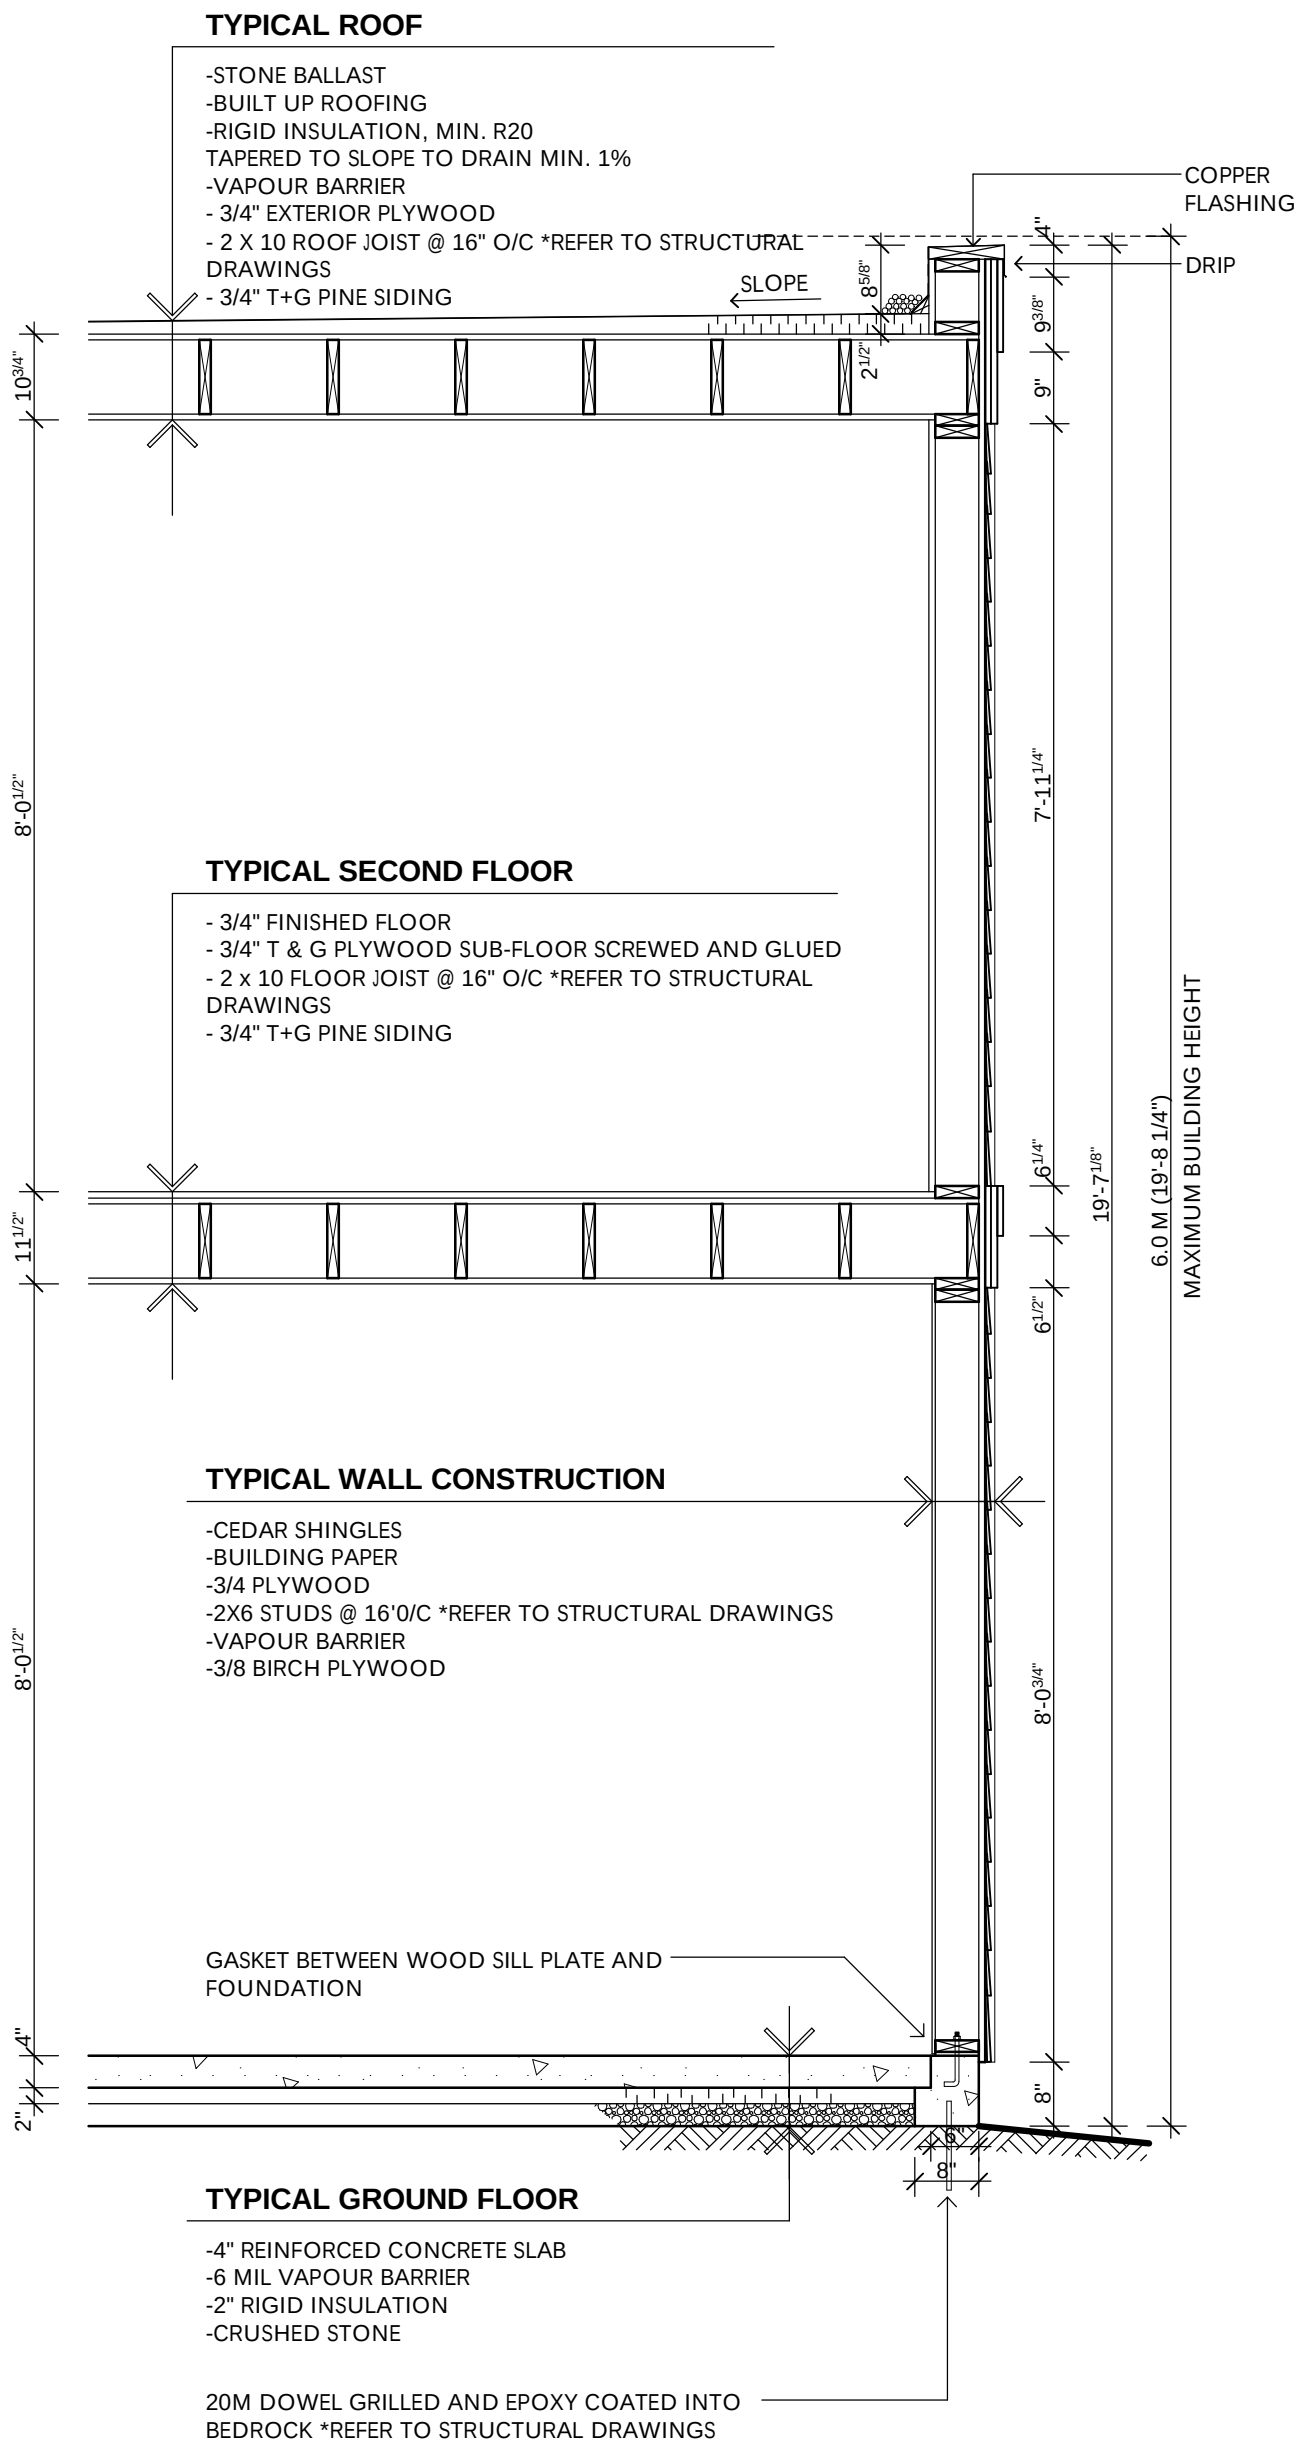

1
A-3

TYPICAL MAIN CABIN WALL SECTION

SCALE: 1/2"= 1'-0"